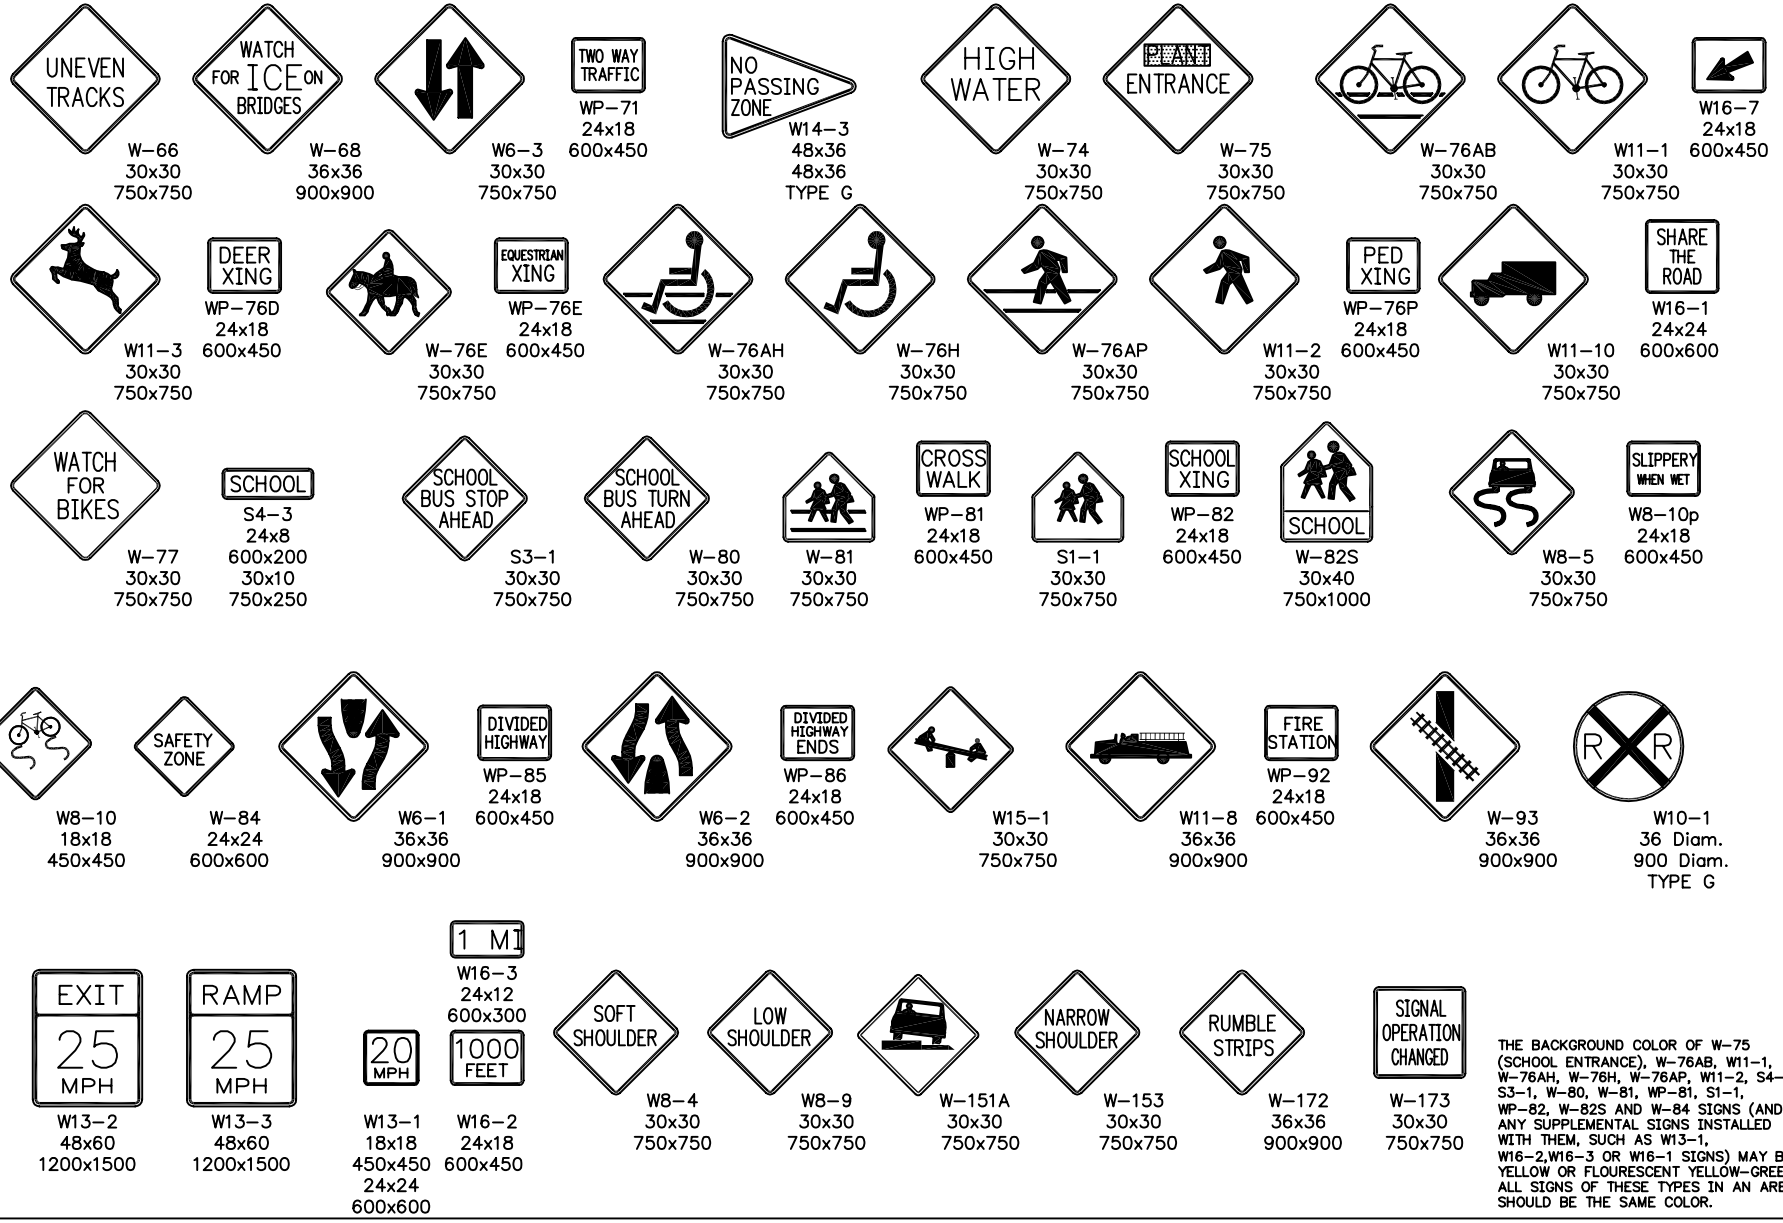
UNEVEN TRACKS
W-66
30x30
750x750
WATCH FOR ICE ON BRIDGES
W-68
36x36
900x900
W6-3
30x30
750x750
TWO WAY TRAFFIC
WP-71
24x18
600x450
NO PASSING ZONE
W14-3
48x36
48x36
TYPE G
HIGH WATER
W-74
30x30
750x750
PLANT
ENTRANCE
W-75
30x30
750x750
W-76AB
30x30
750x750
W11-1
30x30
750x750
W16-7
24x18
600x450
W11-3
30x30
750x750
DEER XING
WP-76D
24x18
600x450
W-76E
30x30
750x750
EQUESTRIAN XING
WP-76E
24x18
600x450
W-76AH
30x30
750x750
W-76H
30x30
750x750
W-76AP
30x30
750x750
W11-2
30x30
750x750
PED XING
WP-76P
24x18
600x450
W11-10
30x30
750x750
SHARE THE ROAD
W16-1
24x24
600x600
WATCH FOR BIKES
W-77
30x30
750x750
SCHOOL
S4-3
24x8
600x200
30x10
750x250
SCHOOL BUS STOP AHEAD
S3-1
30x30
750x750
SCHOOL BUS TURN AHEAD
W-80
30x30
750x750
W-81
30x30
750x750
CROSS WALK
WP-81
24x18
600x450
S1-1
30x30
750x750
SCHOOL XING
WP-82
24x18
600x450
SCHOOL
W-82S
30x40
750x1000
W8-5
30x30
750x750
SLIPPERY WHEN WET
W8-10p
24x18
600x450
W8-10
18x18
450x450
SAFETY ZONE
W-84
24x24
600x600
W6-1
36x36
900x900
DIVIDED HIGHWAY
WP-85
24x18
600x450
W6-2
36x36
900x900
DIVIDED HIGHWAY ENDS
WP-86
24x18
600x450
W15-1
30x30
750x750
W11-8
36x36
900x900
FIRE STATION
WP-92
24x18
600x450
W-93
36x36
900x900
R R
W10-1
36 Diam.
900 Diam.
TYPE G
EXIT
25
MPH
W13-2
48x60
1200x1500
RAMP
25
MPH
W13-3
48x60
1200x1500
20
MPH
W13-1
18x18
450x450
24x24
600x600
1 MI
W16-3
24x12
600x300
1000
FEET
W16-2
24x18
600x450
SOFT SHOULDER
W8-4
30x30
750x750
LOW SHOULDER
W8-9
30x30
750x750
W-151A
30x30
750x750
NARROW SHOULDER
W-153
30x30
750x750
RUMBLE STRIPS
W-172
36x36
900x900
SIGNAL OPERATION CHANGED
W-173
30x30
750x750
THE BACKGROUND COLOR OF W-75 (SCHOOL ENTRANCE), W-76AB, W11-1, W-76AH, W-76H, W-76AP, W11-2, S4-3, S3-1, W-80, W-81, WP-81, S1-1, WP-82, W-82S AND W-84 SIGNS (AND ANY SUPPLEMENTAL SIGNS INSTALLED WITH THEM, SUCH AS W13-1, W16-2,W16-3 OR W16-1 SIGNS) MAY BE YELLOW OR FLOURESCENT YELLOW-GREEN. ALL SIGNS OF THESE TYPES IN AN AREA SHOULD BE THE SAME COLOR.
DATE
01-26-2004
DRAWING NUMBER
SGN-5C
WARNING SIGNS
CUYAHOGA COUNTY
ENGINEER