


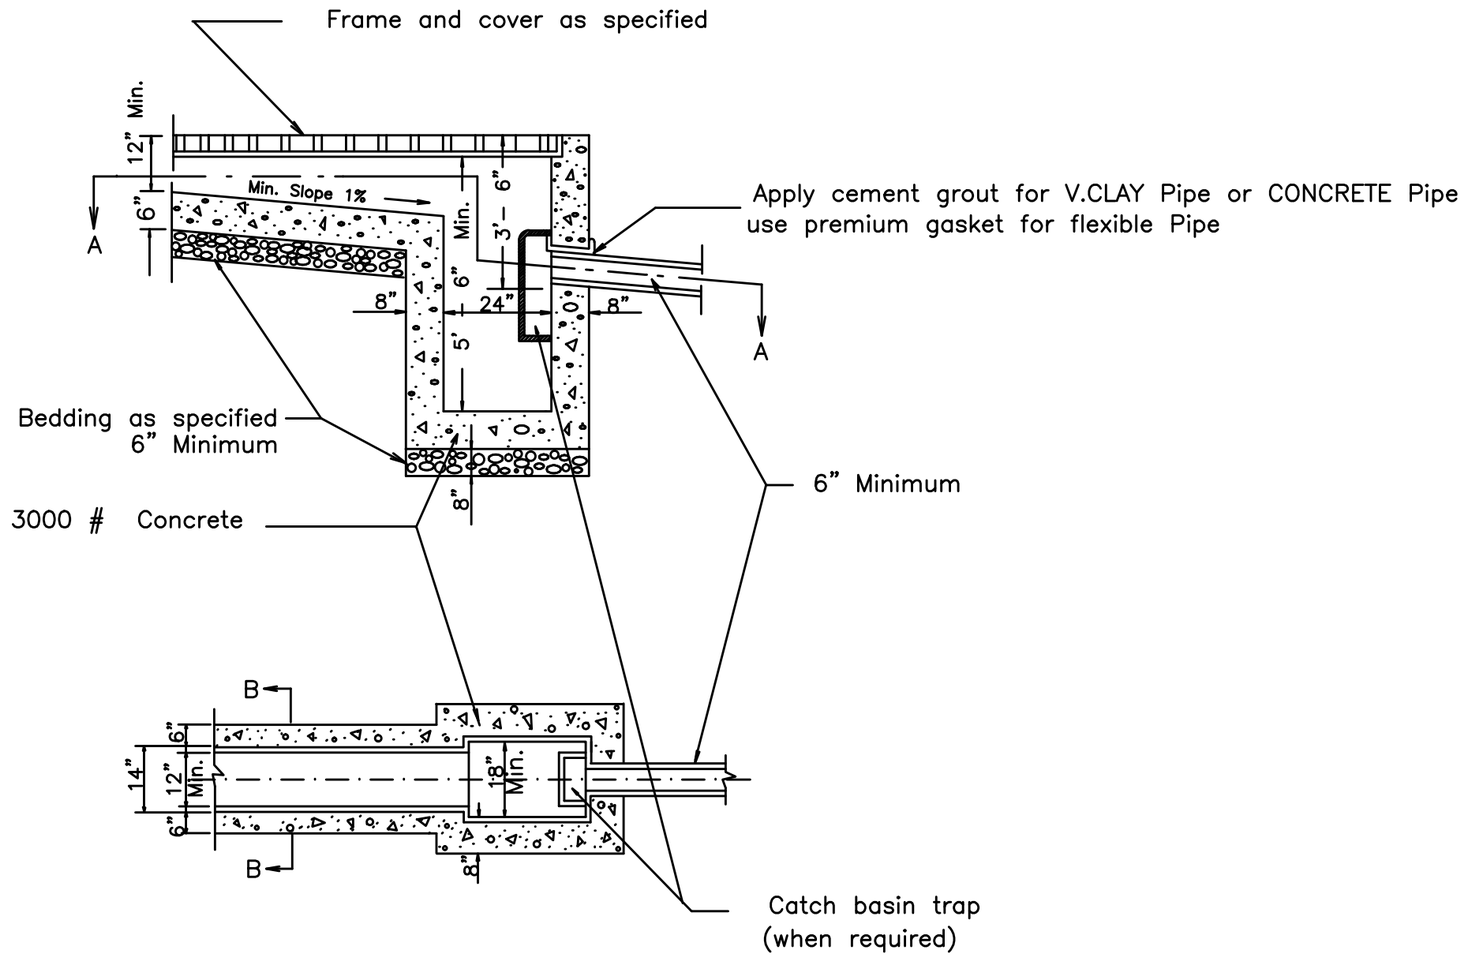


SECTION B – B

SECTION A – A

TRENCH DRAIN

| REVISIONS: | SCALE NO SCALE | DATE : DEC. 1998 |
|---|---|---|

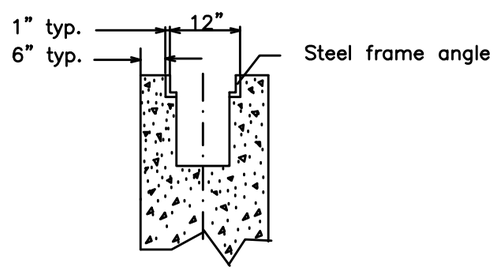UNIFORM STANDARDS: CLEVELAND --- CUYAHOGA COUNTY --- NORTHEAST OHIO REGIONAL SEWER DISTRICT