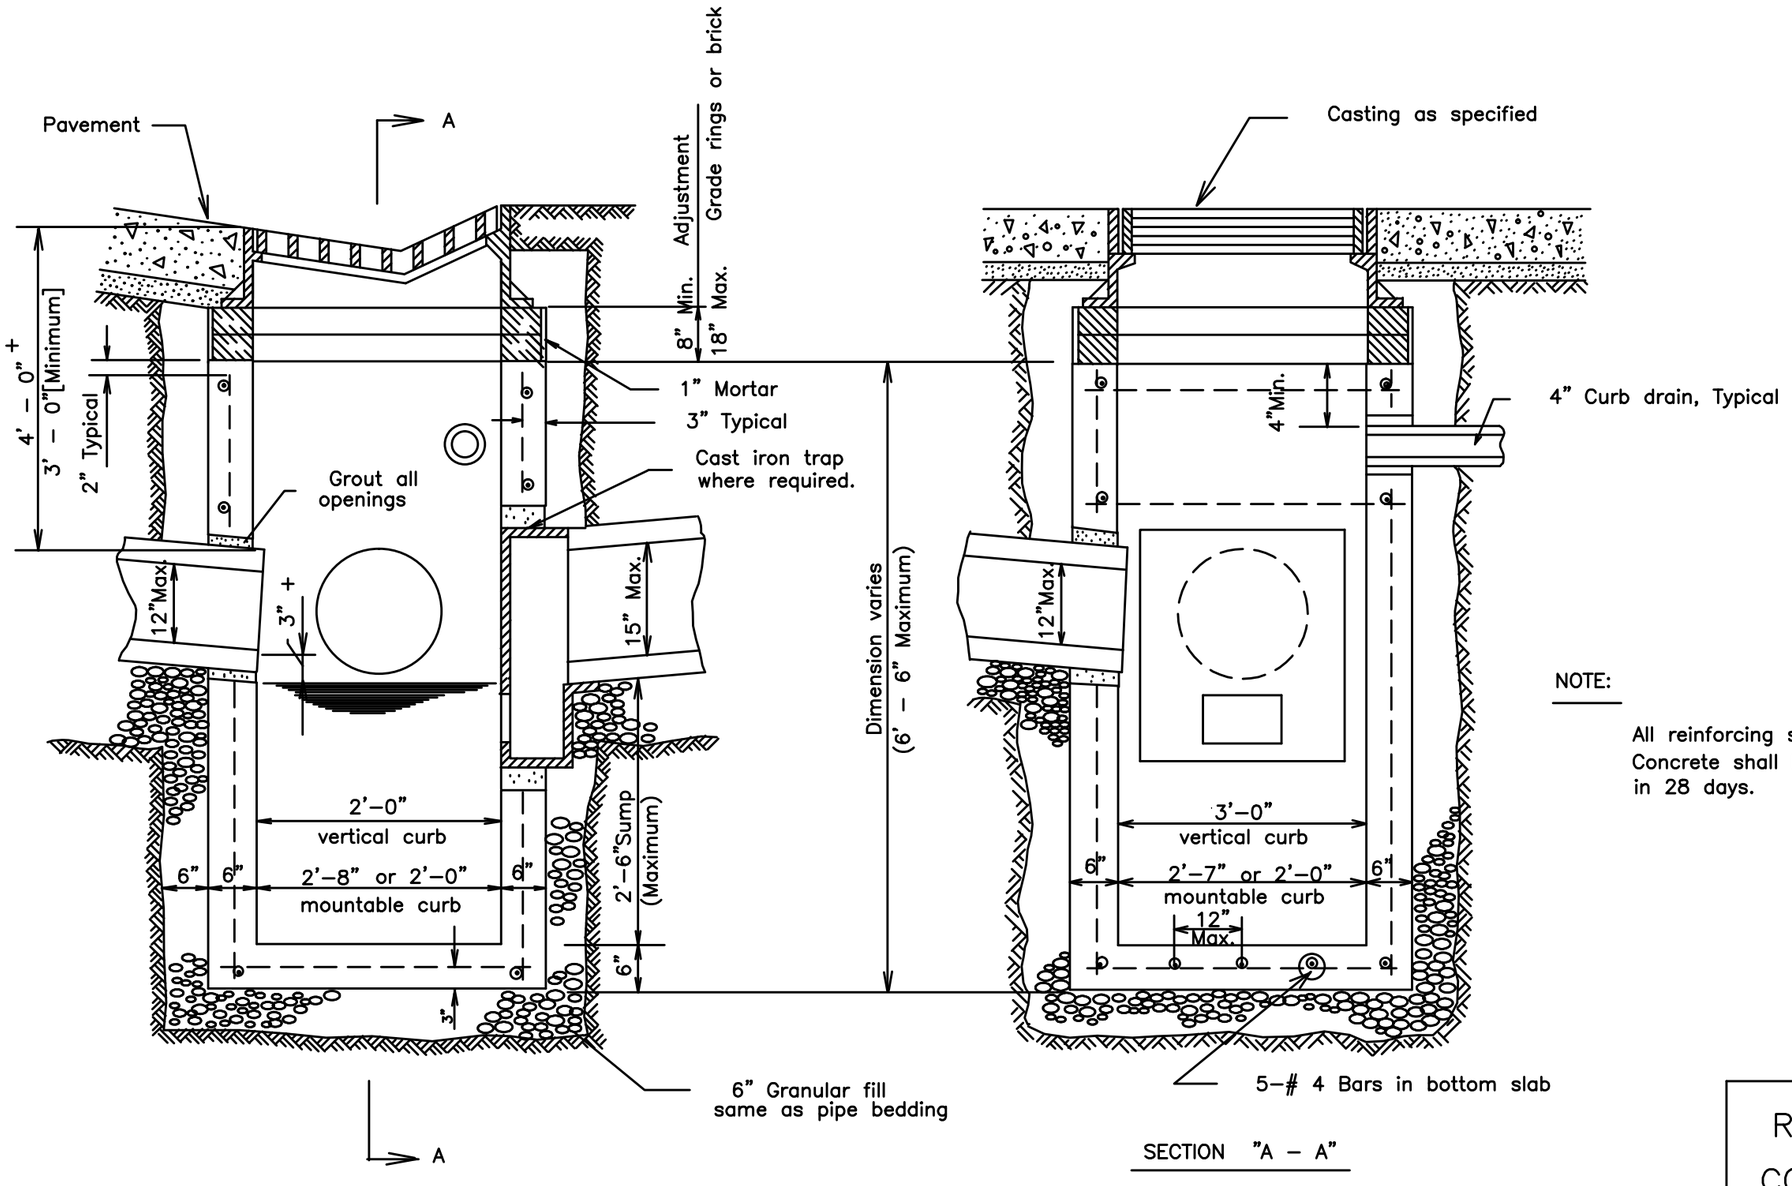

SECTION "A – A"

NOTE:

All reinforcing shall be # 4 deformed bars.
Concrete shall be ODOT class "C" #4000 PSI in 28 days.

RECTANGULAR PRECAST CONCRETE CATCH BASIN

REVISIONS:	SCALE NO SCALE	DATE : DEC. 1998

UNIFORM STANDARDS: CLEVELAND --- CUYAHOGA COUNTY --- NORTHEAST OHIO REGIONAL SEWER DISTRICT